Appendix C

#S1

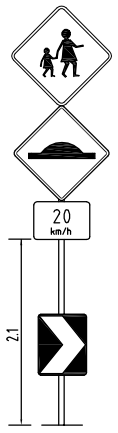

'CHILDREN' SIGN W6-3
(FLUORESCENT YELLOW GREEN)

'ROAD HUMP' SIGN (W5-10)
(BLACK & YELLOW)
(750x750)

ADVISORY '20km/h' SPEED SIGN (W8-2)
(BLACK AND YELLOW)

D4-1-2

NOTE: 65mm OD GALV. STEEL PIPE POSTS TYPICAL.

#S2

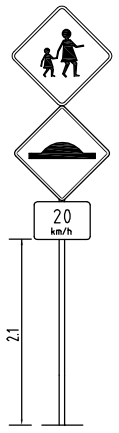

'CHILDREN' SIGN W6-3
(FLUORESCENT YELLOW GREEN)

'ROAD HUMP' SIGN (W5-10)
(BLACK & YELLOW)
(750x750)

ADVISORY '20km/h' SPEED SIGN (W8-2)
(BLACK AND YELLOW)

D4-1-2

NOTE: 65mm OD GALV. STEEL PIPE POSTS TYPICAL.

#S3

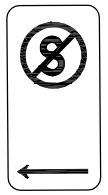

'NO STOPPING (R5-35L)

#S4

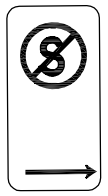

'NO STOPPING (R5-35R)

SITE OF WORKS

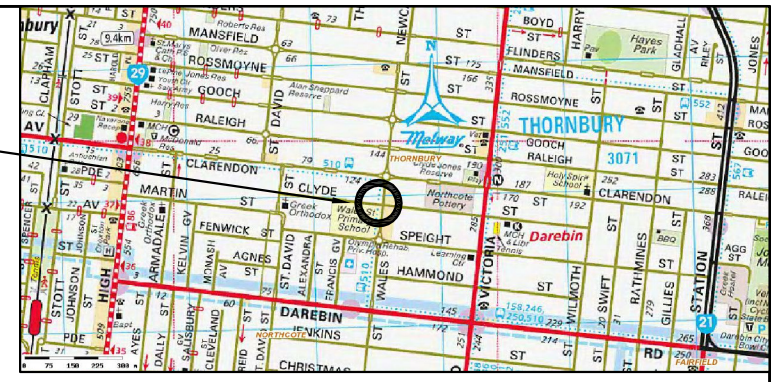

LOCALITY PLAN
MELWAYS REF 30 H6

SIGN LEGEND
NOT TO SCALE

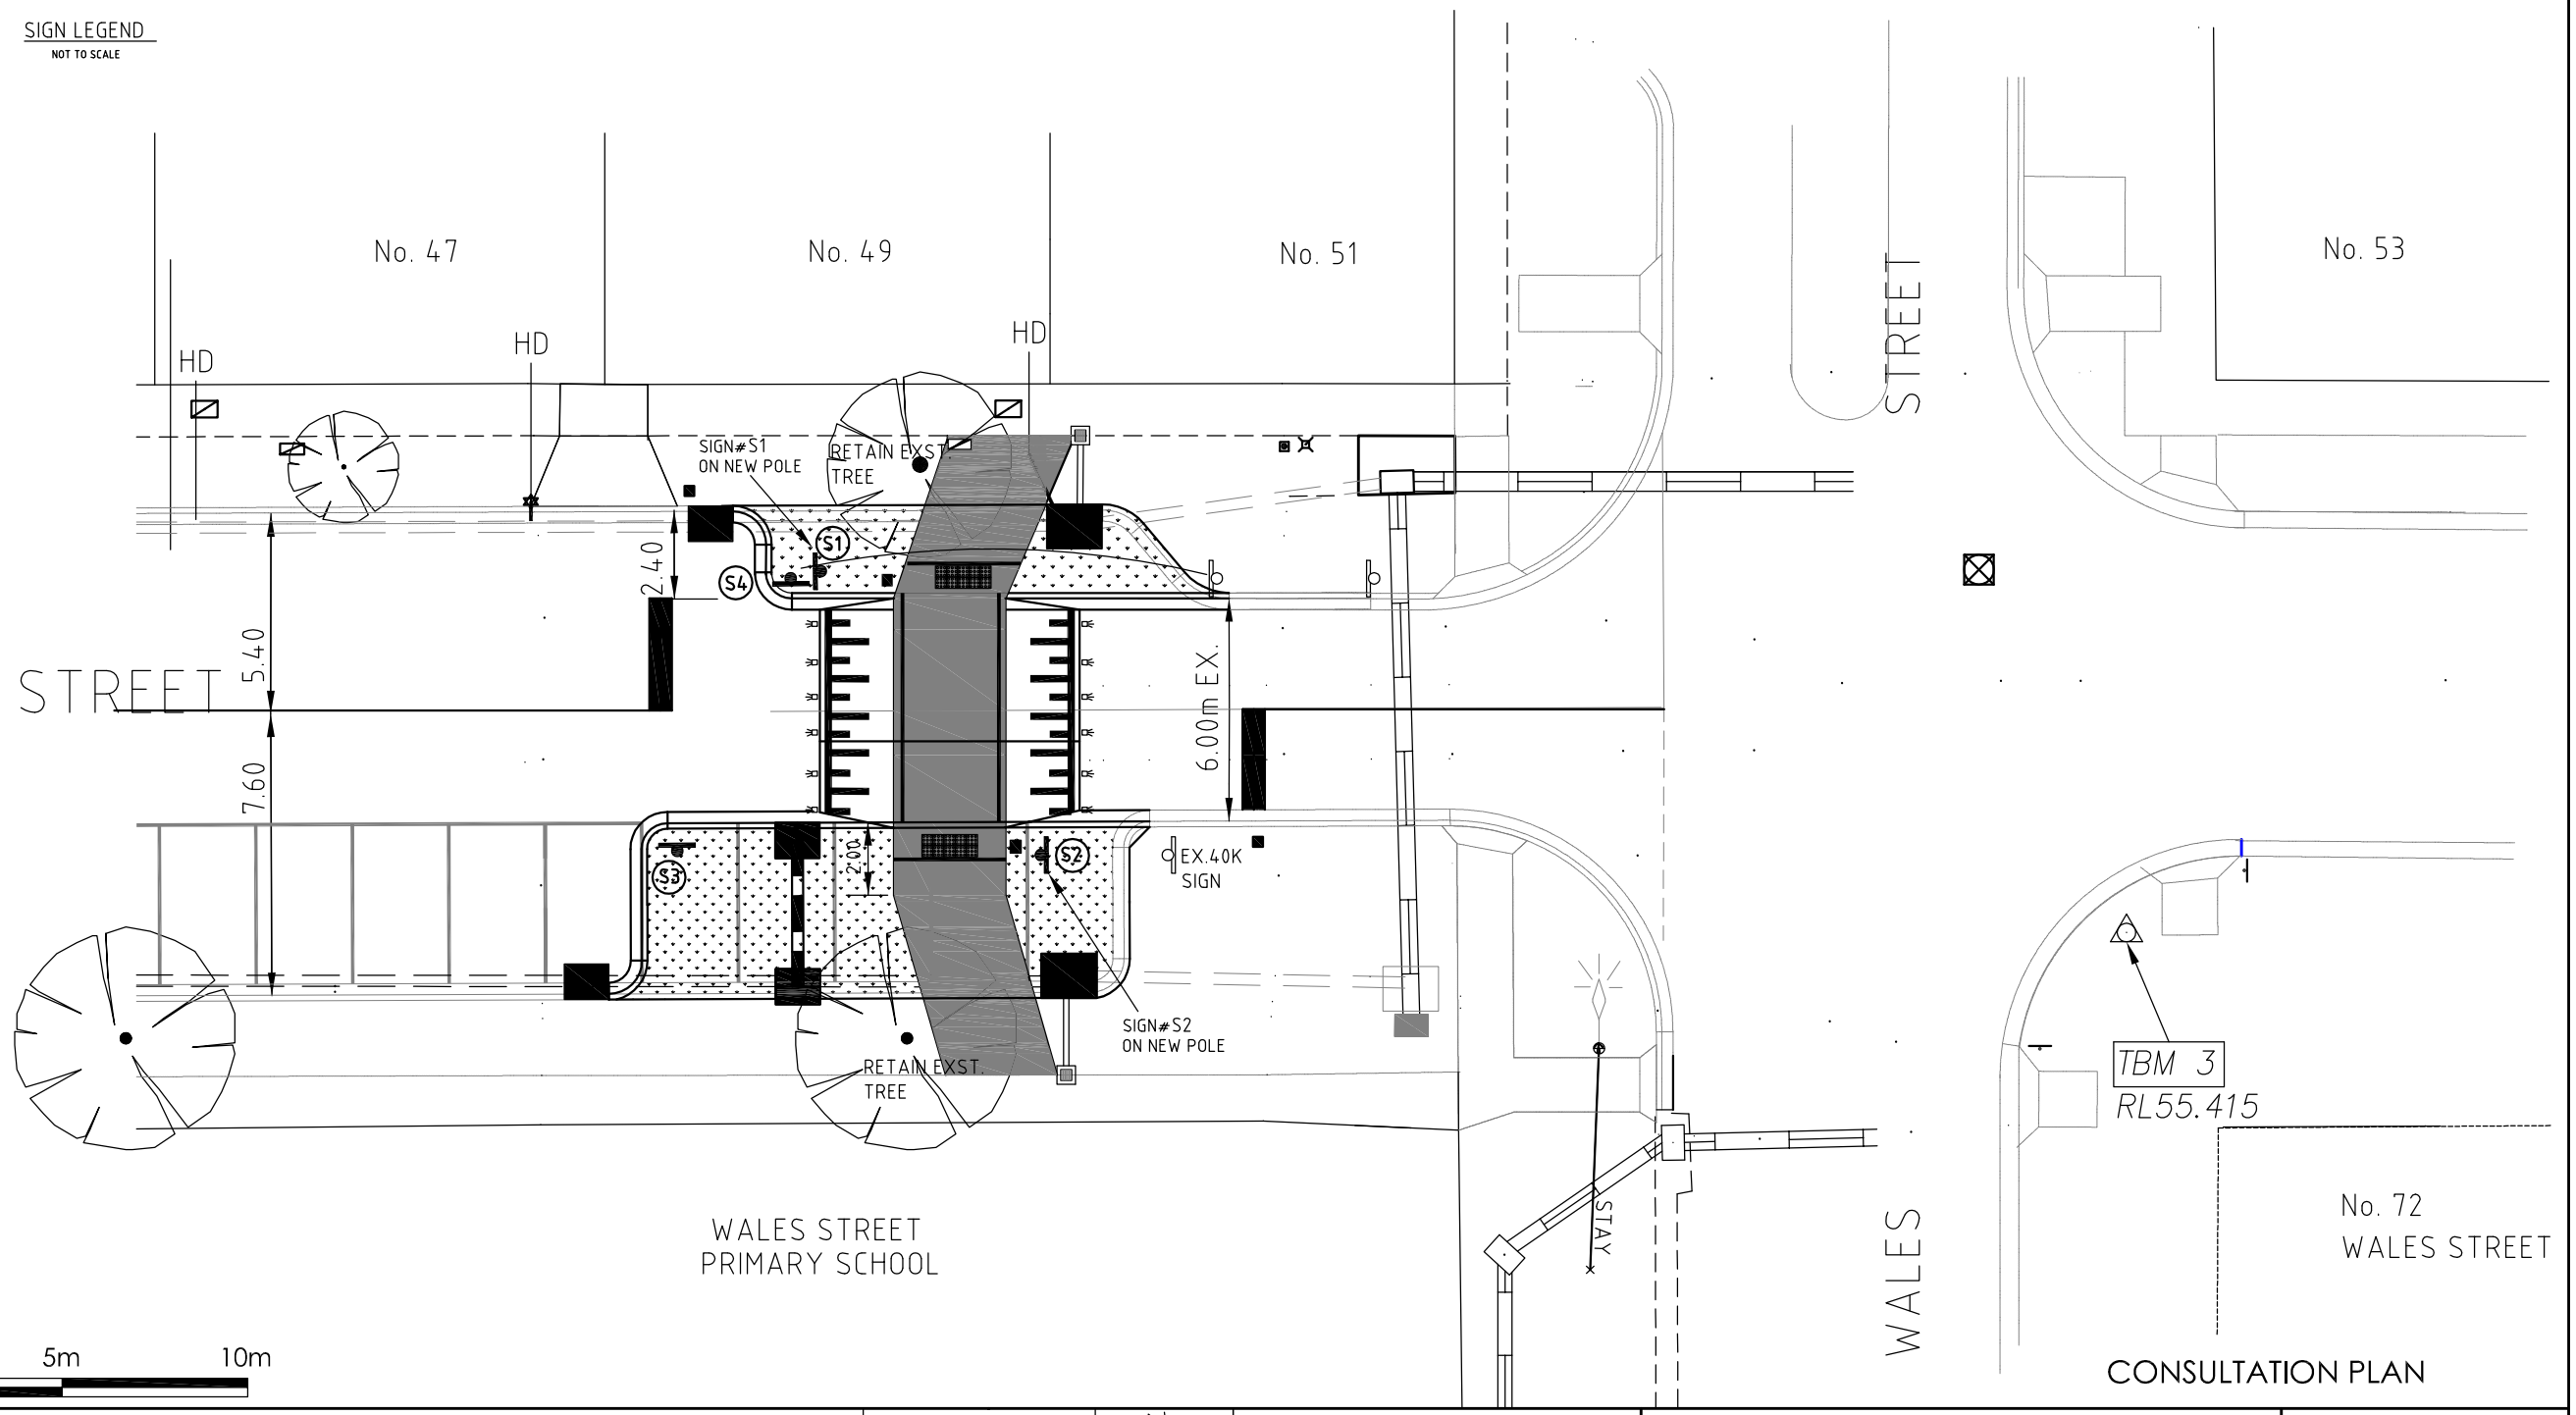

CONSULTATION PLAN

LEGEND

CHARCOAL COLOURED CONCRETE PAVING

LANDSCAPING - GRASS

MELBOURNE ONE CALL SYSTEM DIAL 1100 DIAL BEFORE YOU DIG

WARNING
ALL SERVICES SHOWN ON THESE DRAWINGS ARE APPROXIMATE ONLY AND EXACT LOCATION IS TO BE CONFIRMED ON SITE BY CONTRACTOR PRIOR TO COMMENCEMENT OF ANY WORKS.

SCALE 1:100 A1

0m 2.5m 5m 10m

AMENDMENTS	DATE

LEGEND

Gas Main/Valve	Existing Drain/Pit	Limit of Work	
Water Main/Valve	Proposed Drain/Pit	Proposed Tree	
Sewer Line/Manhole	Existing Kerb & Channel	Existing Tree	
Telecom Cable/Pit	Proposed Kerb & Channel	Fence	
Electric Light Pole	E.D.M Station	Surface Contours	
House Drain Connection	Nail in Post (NIP)		

SURVEYED	-
DRAWN	JB
DESIGNED	JB
TRACED	-
CHECKED	-
SCALE	1:200 @ A1
ACAD FILE NAME -	AM_18967.dwg

N

City of DAREBIN
VIBRANT - SUSTAINABLE - HARMONIOUS
350 HIGH STREET PRESTON 3072
TELEPHONE (03) 8470 8672 FACSIMILE (03) 9471 0610

CLYDE STREET THORNBURY AT WALES STREET

RAISED SCHOOL CROSSING

DAREBIN ENGINEERING SERVICES

Date: 30.09.14

DRAWING NO.	SHEET
18967	1 OF 1